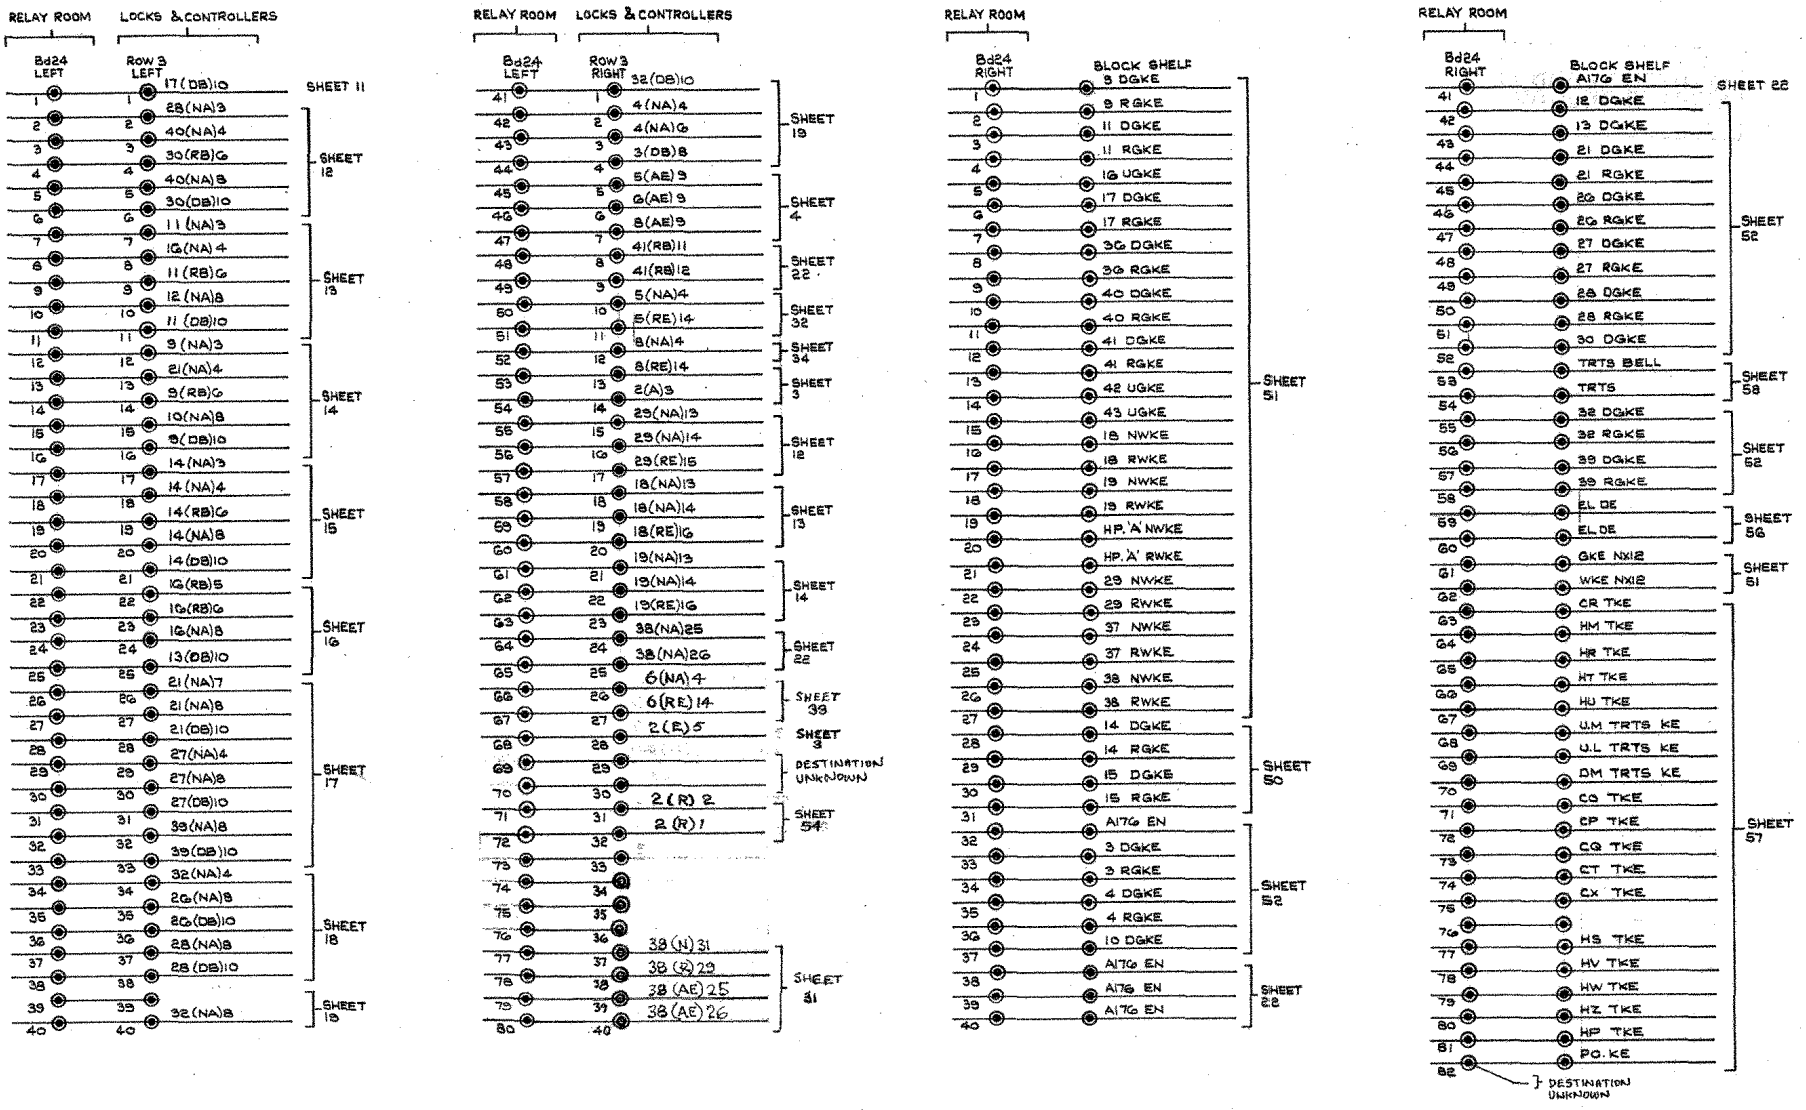

VERSION BF1

DRAWN BY	
TRACED BY (ML) AMJ.	
CHECKED BY DJW	

C/48484. 11-3-74. AMJ. MLB.
c/48482 9-1-75
AS.M.s INFO MLP.
Site info: 11-06-91 MLP.
PART CORRELATED. 30.10.94. MLB TAS. DJW DJW

Source document updated		
Version	Prod	Check
AC-1	TAS	M.B
AZ1	TH	PBB
AM	TH	PBB
AZ1	TH	PBB
BA1	MJT	PBB
BF1	PA	GAH

Version	
Produced	AJC AJC 10/09/07
Checked	MPC MPC 10.9.07

GILLINGHAM

RELAY ROOM TO SIGNAL BOX

TERMINALS

Last Full Correlation	Date	22/09/06	
	Version	BF1	

BRITISH RLYS. (Southern Region)
SOUTHERN HOUSE, CROYDON.

Chief Signal & Telecommunications Engineer

DATE

No.1926E-60

A2

ADMEL 56818